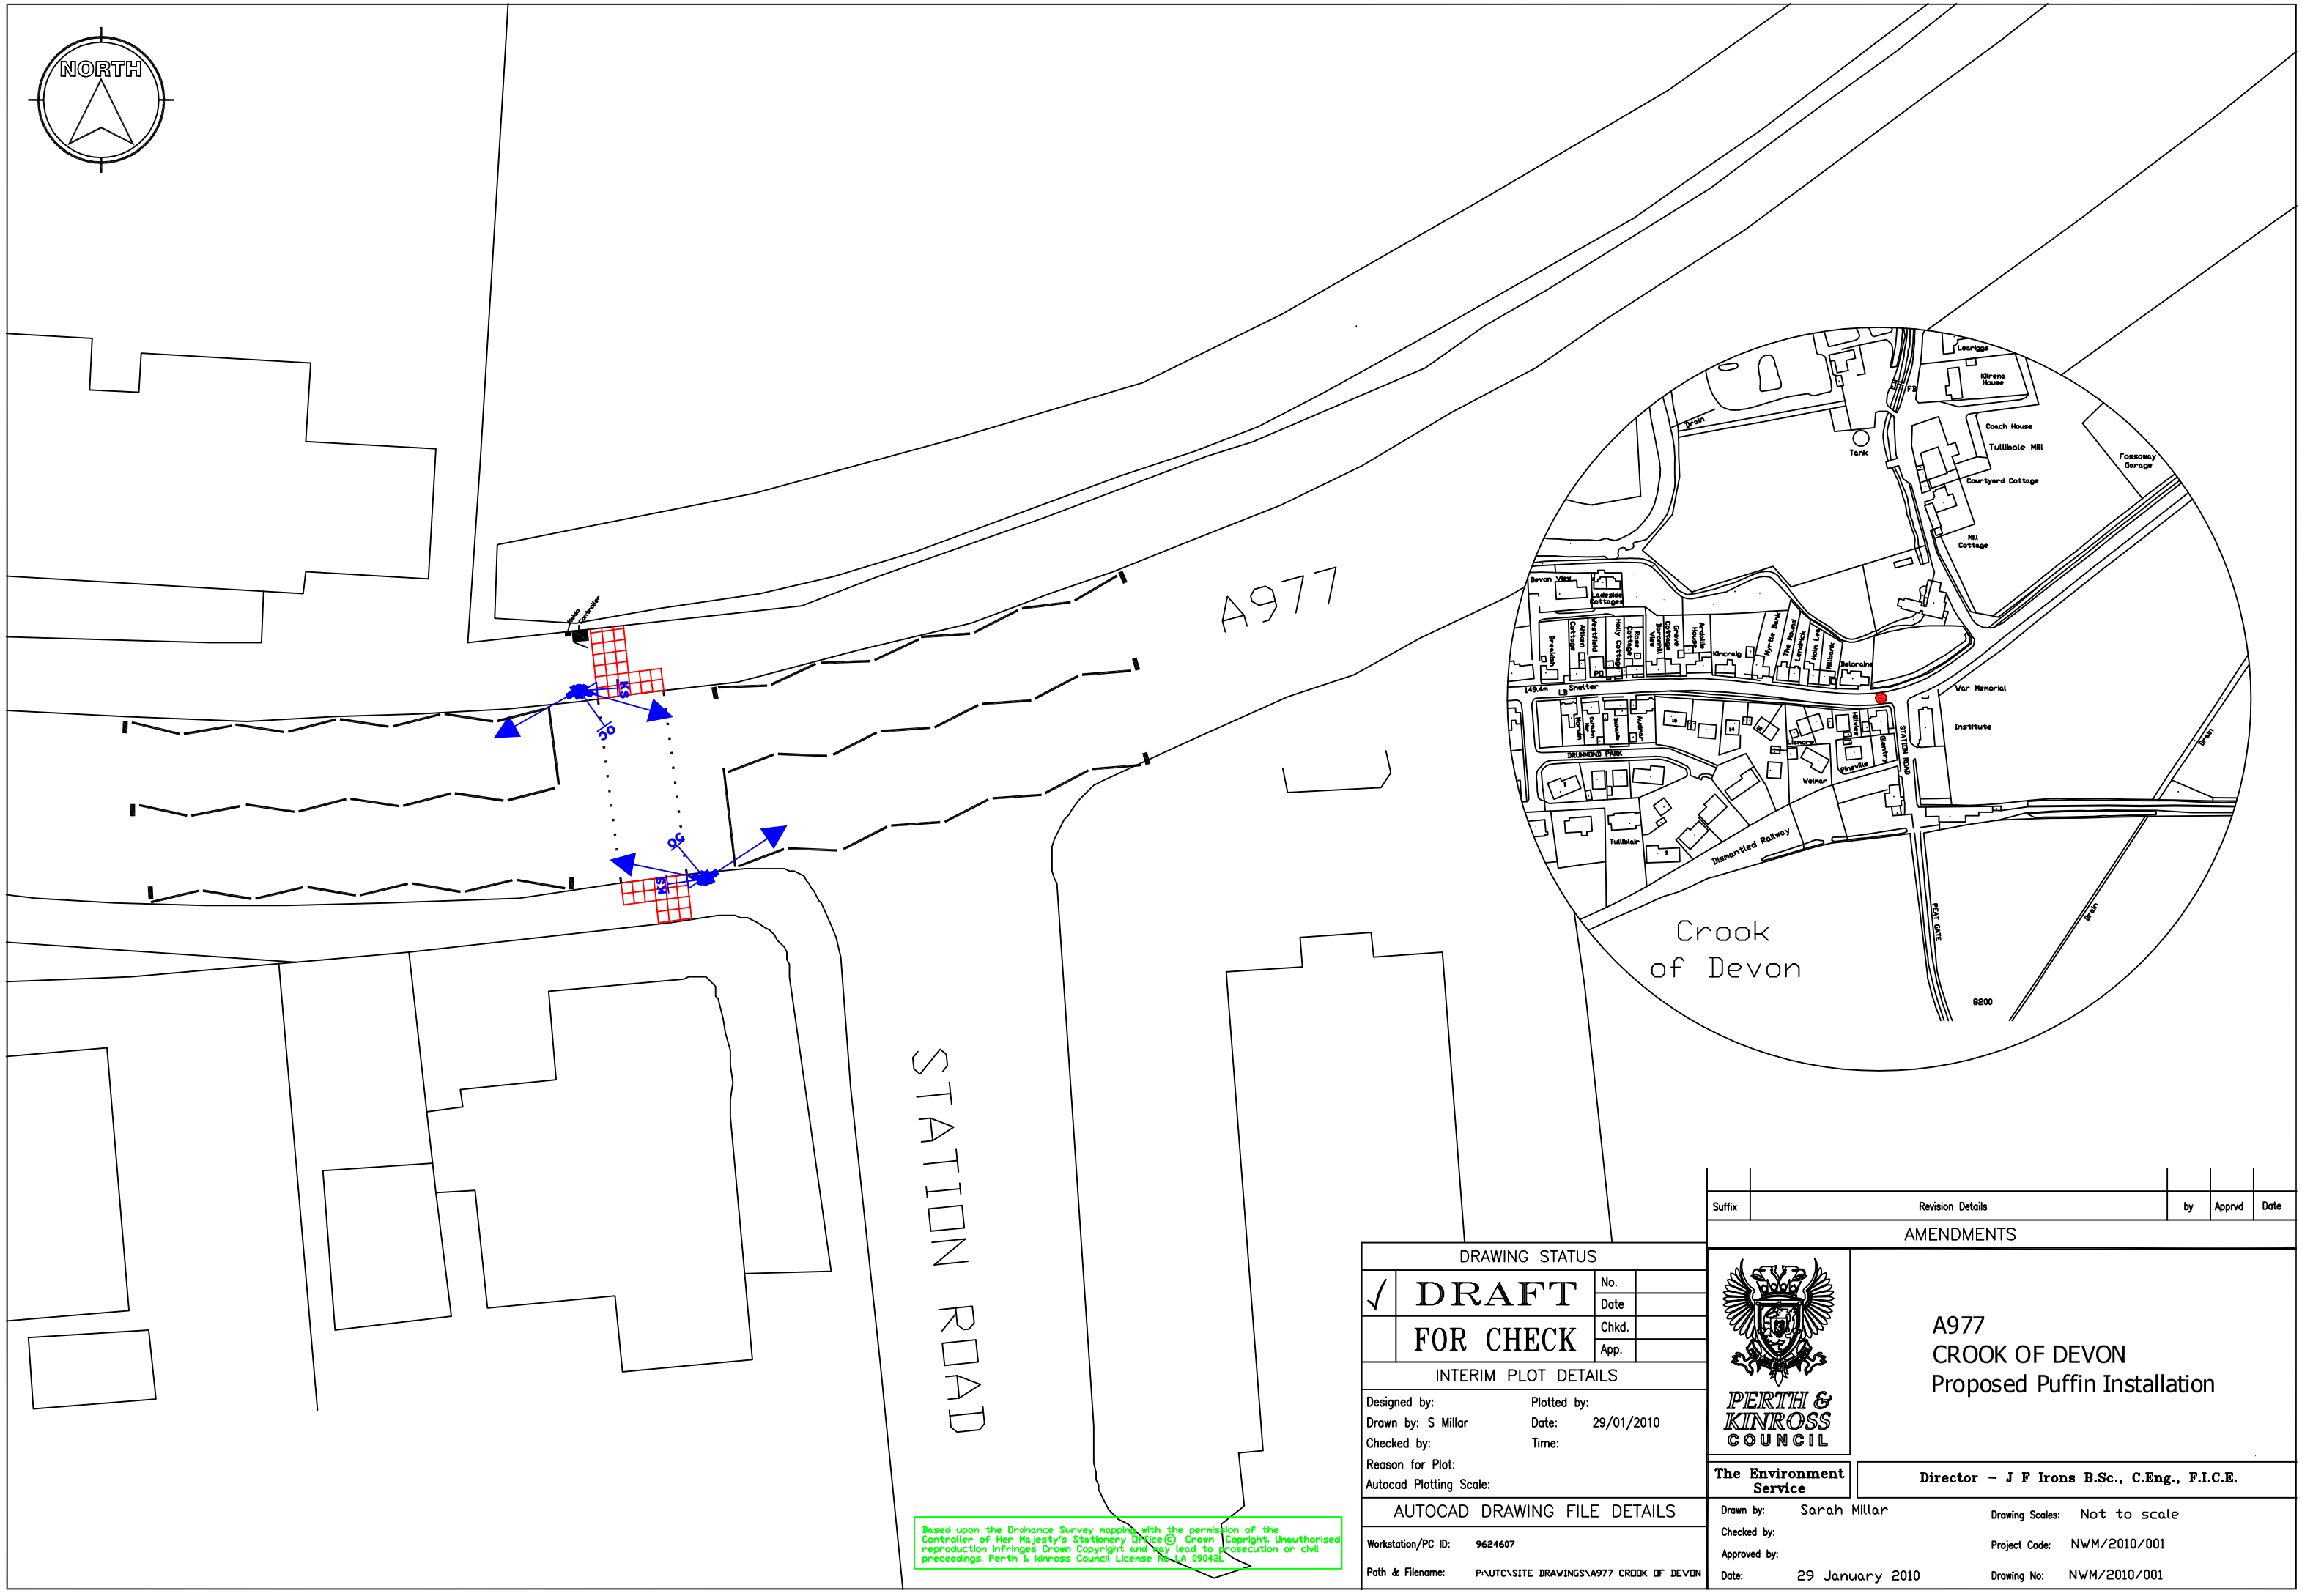

Based upon the Ordnance Survey mapping with the permission of the Controller of Her Majesty's Stationery Office © Crown Copyright. Unauthorised reproduction infringes Crown Copyright and may lead to prosecution or civil preceedings. Perth & kinross Council License No LA 09043L

Suffix	Revision Details	by	Apprvd	Date

AMENDMENTS

DRAWING STATUS

√	DRAFT	No.	
		Date	
	FOR CHECK	Chkd.	
		App.	

INTERIM PLOT DETAILS

Designed by:
Drawn by: S Millar
Checked by:
Reason for Plot:
Autocad Plotting Scale:
Plotted by:
Date: 29/01/2010
Time:

AUTOCAD DRAWING FILE DETAILS

Workstation/PC ID: 9624607
Path & Filename: P:\UTC\SITE DRAWINGS\A977 CROOK OF DEVON

PERTH & KINROSS COUNCIL

The Environment Service

A977
CROOK OF DEVON
Proposed Puffin Installation

Director – J F Irons B.Sc., C.Eng., F.I.C.E.

Drawn by: Sarah Millar
Checked by:
Approved by:
Date: 29 January 2010
Drawing Scales: Not to scale
Project Code: NWM/2010/001
Drawing No: NWM/2010/001